
A1 THIS DRAWING IS CORRECT WHEN PRINTED IN COLOUR AND TO THE SIZE INDICATED ON DRAWING BORDER.

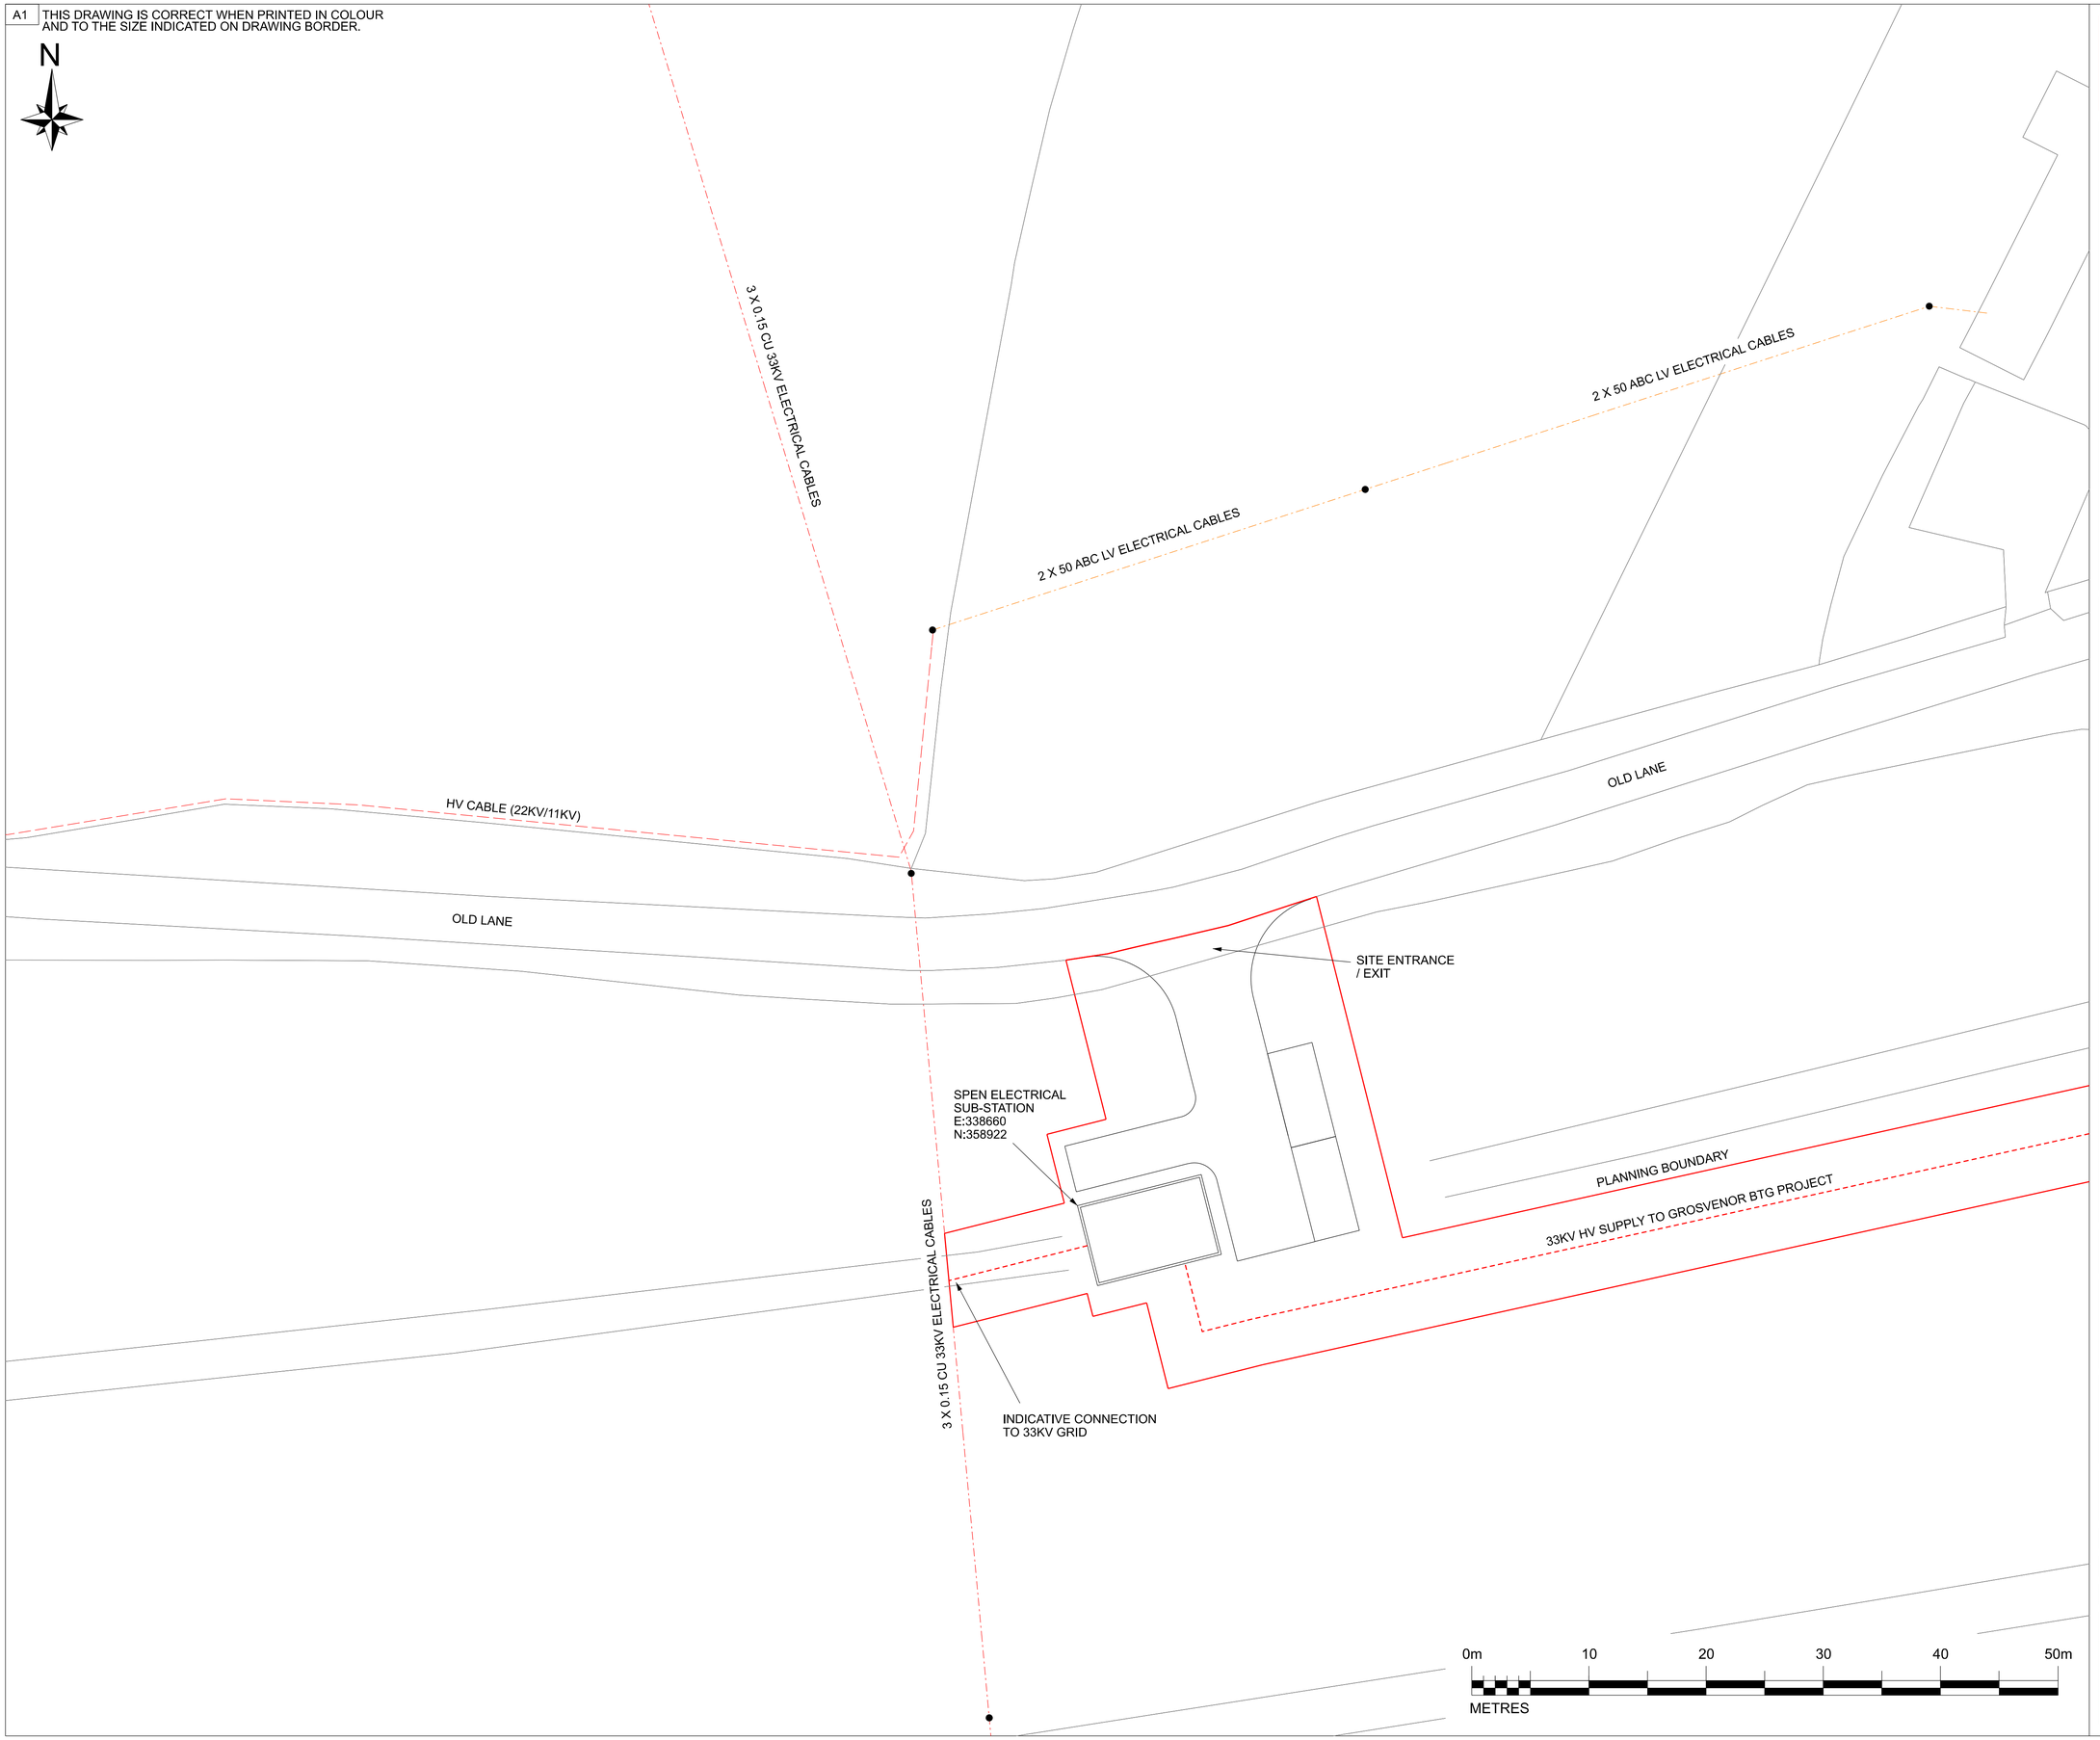

FOR PLANNING ISSUE

REVISIONS:

REV	DESCRIPTION	DATE	CHK	APP
A	INITIAL ISSUE	11/04/23	SB	JB
B	PLANNING BOUNDARY ADDED	--/--/--	--	--

NOTES

1. ALL DETAIL SHOWN INCLUDING THE LOCATIONS AND SIZE OF THE PLANT & CABLING IS INDICATIVE ONLY AT THIS STAGE OF THE PROJECT.

KEY

- NEW 33HV SUPPLY LINE
- EXISTING 3 X 0.15 CU 33KV ELECTRICAL CABLES
- EXISTING HV CABLE (22KV/11KV)
- EXISTING 2 X 50 ABC LV ELECTRICAL CABLES
- PLANNING BOUNDARY

CLIENT:
GROSVENOR FARMS LIMITED

PROJECT:
GROSVENOR FEED STUDY

TITLE:
SPEN ELECTRICAL SUBSTATION PLAN DRAWING WITH PLANNING BOUNDARY

SCALE:	**1:500**	@ A1	DRAWN:	**GW**	
CHECKED:	**--**	CAD:	DATE:	**--/--/----**	
APPROVED:	**--**		SHEET:	**1** OF	**1**

PROJECT No: **904**

DRAWING No: **904-01-BMDR-009**

REVISION: **B**

cngservices
VIRGINIA HOUSE
56 WARWICK ROAD
OLTON
SOLIHULL
B92 7HX

COPYRIGHT © 2011-2023
CNG SERVICES LTD

TEL: 0121 2478160
WEB: www.cngservices.co.uk