

A1 THIS DRAWING IS CORRECT WHEN PRINTED IN COLOUR AND TO THE SIZE INDICATED ON DRAWING BORDER.

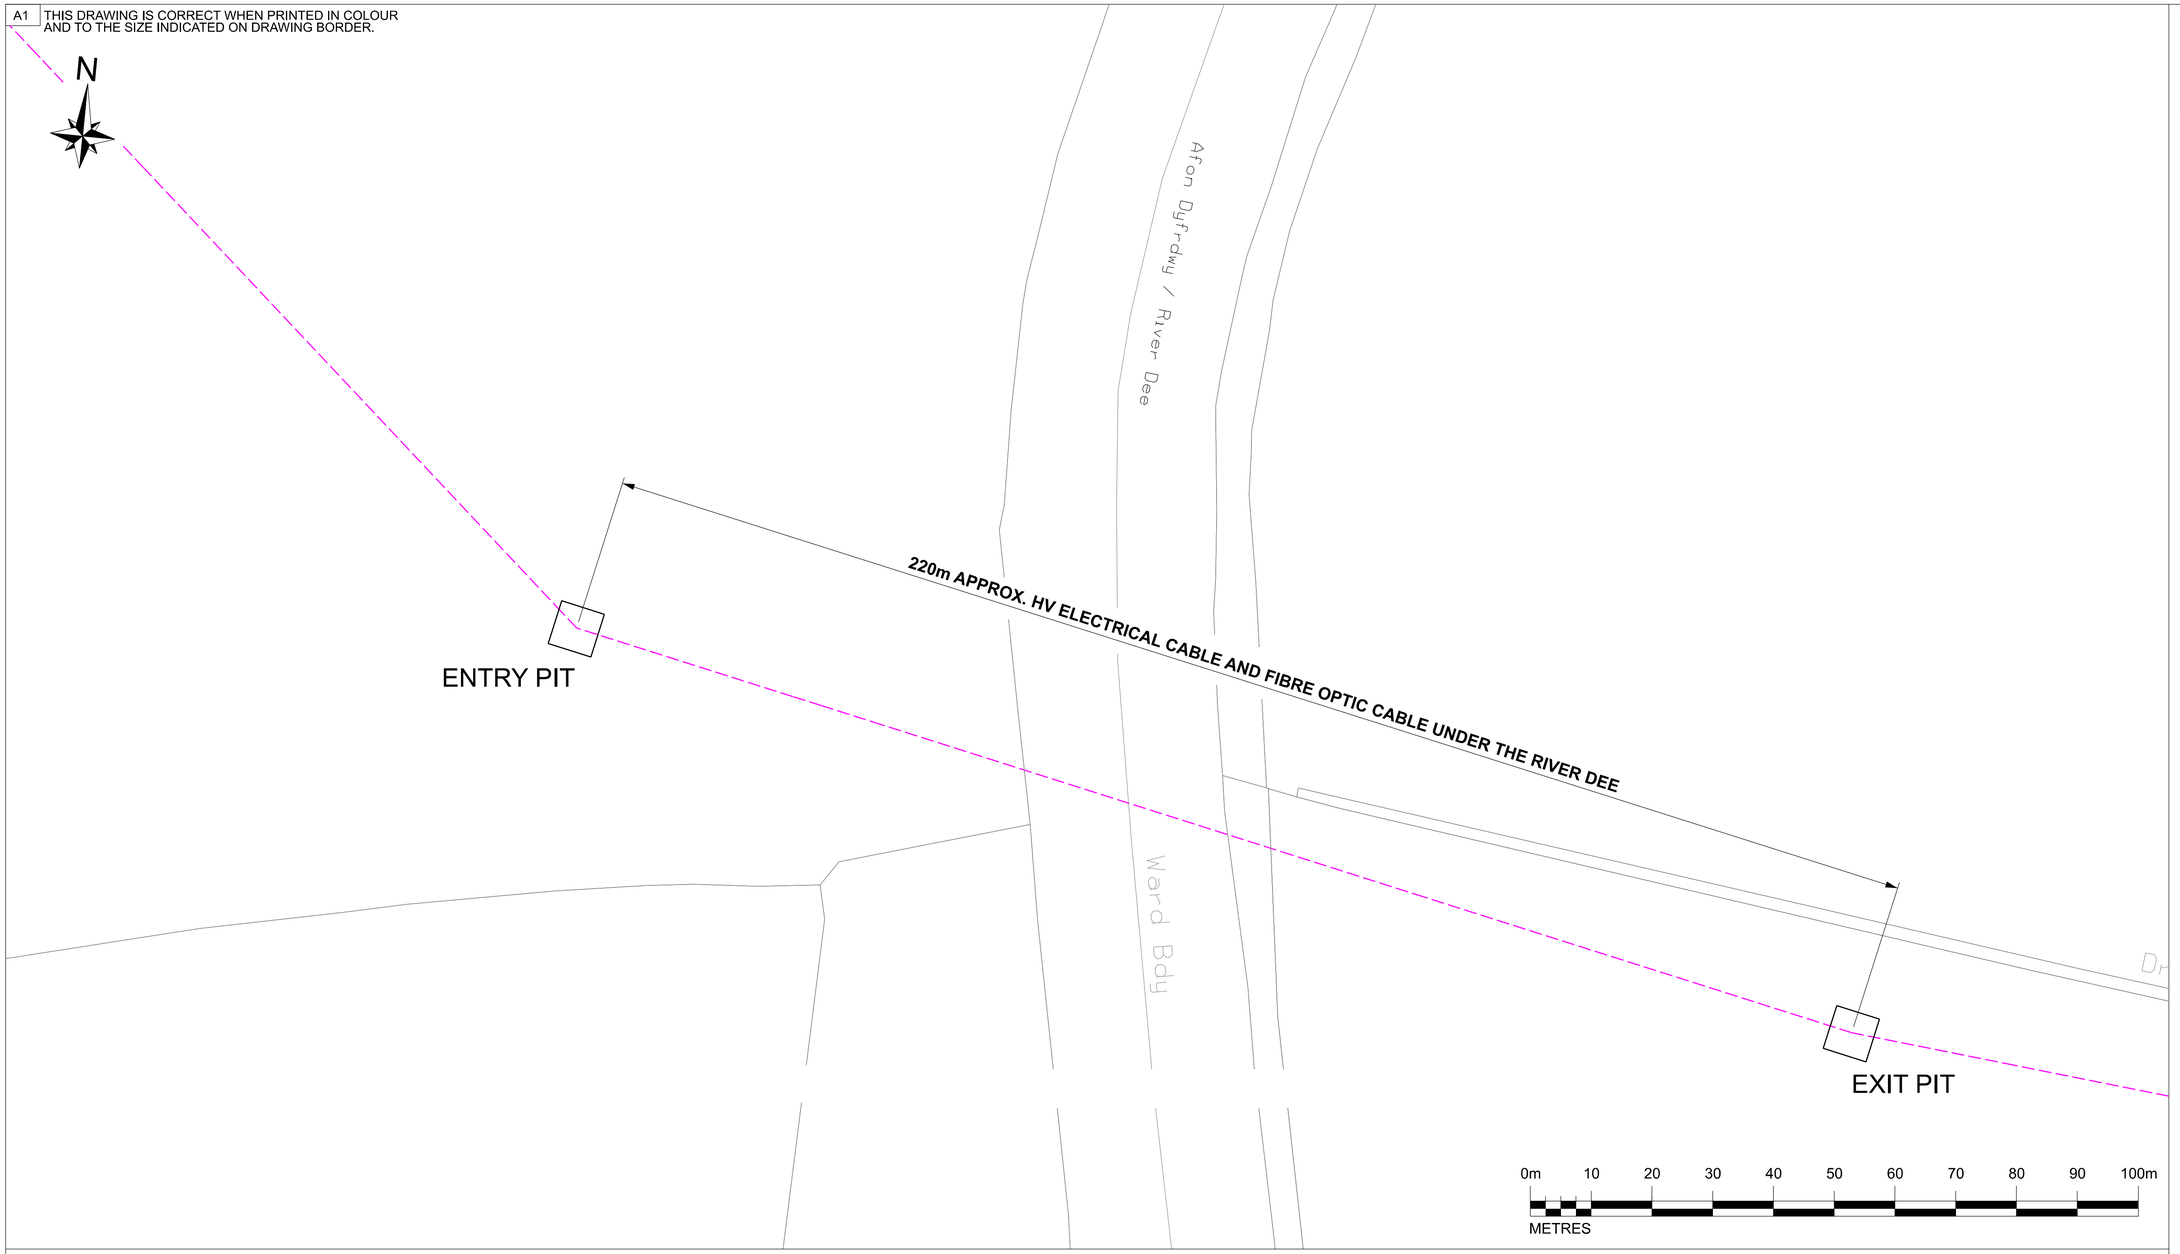

TYPICAL SECTION VIEW OF HDD UNDER RIVER DEE

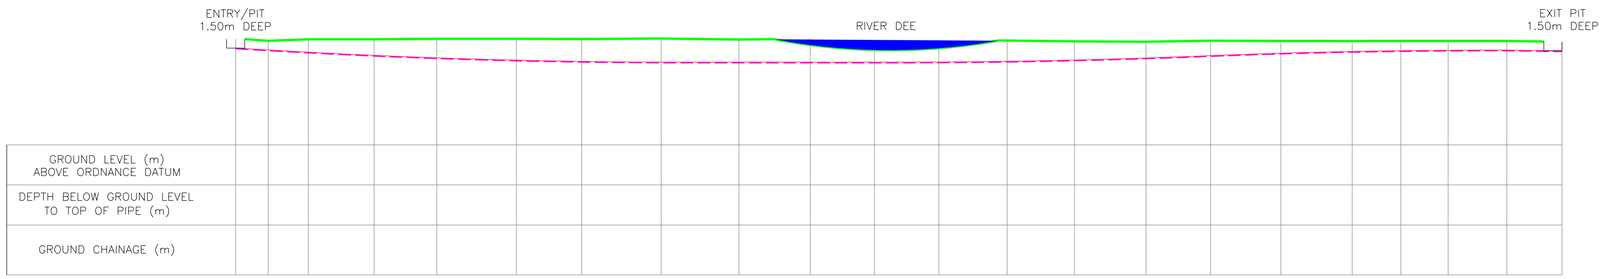

PRELIMINARY ISSUE FOR DISCUSSION ONLY

REVISIONS:

REV	DESCRIPTION	DATE	CHK	APP
A	INITIAL ISSUE	06/04/23	SB	AC

NOTES

1. ALL DIMENSIONS ARE IN mm UNLESS OTHERWISE STATED
2. LENGTH / DIRECTION AND SECTION VIEW OF CROSSING ARE ALL INDICATIVE AND SUBJECT TO DETAILED DESIGN.
3. THIS DRAWING IS TO BE READ IN CONJUNCTION WITH 904-01-BMDR-007.

KEY

HV ELECTRICAL CABLE

CLIENT: **GROSVENOR FARMS LIMITED**

PROJECT: **GROSVENOR FEED STUDY**

TITLE: **RIVER CROSSING DETAIL**

SCALE: **1:500** @ A1 DRAWN: **CH**
CHECKED: **SB** CAD: DATE: **06/04/2023**
APPROVED: **AC** SHEET: **1** OF **1**

PROJECT No: **904**

DRAWING No: **904-01-BMDR-008**

REVISION: **A**

cng services ltd
VIRGINIA HOUSE
56 WARWICK ROAD
OLTON
SOLIHULL
B92 7HX

COPYRIGHT © 2011-2023
CNG SERVICES LTD

TEL: 0121 2478160
WEB: www.cngservices.co.uk