

A3 THIS DRAWING IS CORRECT WHEN PRINTED IN COLOUR AND TO THE SIZE INDICATED ON DRAWING BORDER.


ELEVATION A

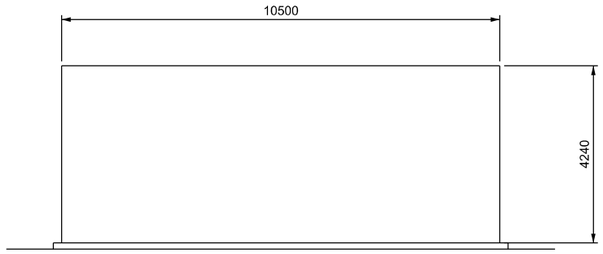

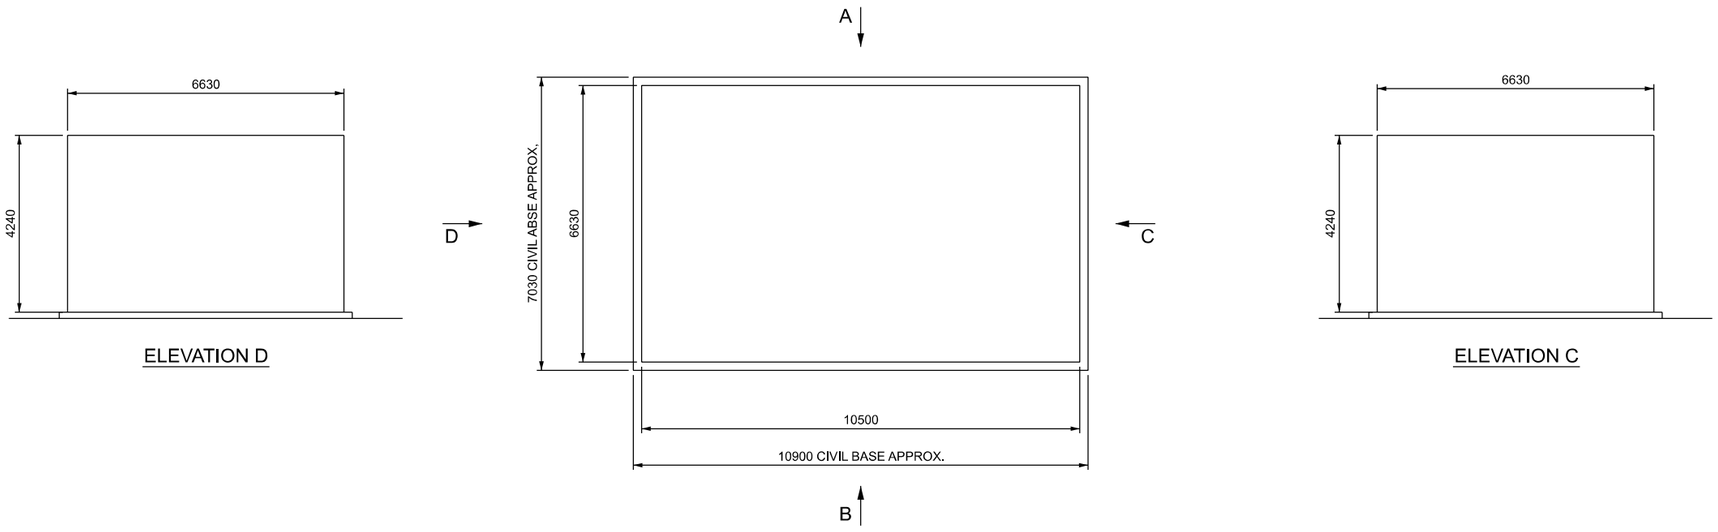


ELEVATION D

ELEVATION C

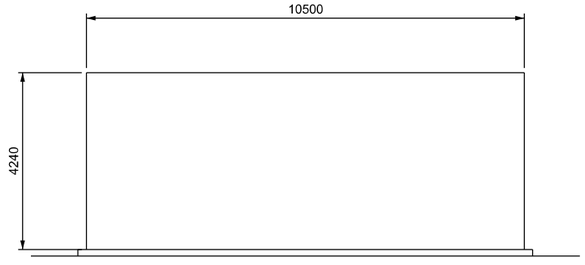

ELEVATION B

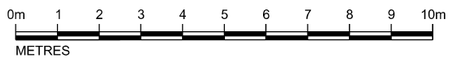

PRELIMINARY ISSUE FOR DISCUSSION ONLY

REVISIONS:

REV	DESCRIPTION	DATE	CHK	APP
A	INITIAL ISSUE	11/04/23	SB	JB

NOTES

1. ALL DIMENSIONS SHOWN ARE IN MILLIMETERS UNLESS STATED OTHERWISE.

CLIENT:
GROSVENOR FARMS LIMITED

PROJECT:
GROSVENOR FEED STUDY

TITLE:
SPEN ELECTRICAL SUBSTATION ELEVATIONS

SCALE: **1:150** @ A3 DRAWN: **GW**
CHECKED: **SB** CAD: DATE: **11/04/2023**
APPROVED: **JB** SHEET: **1** OF **1**

PROJECT No: **904**

DRAWING No: **904-01-BMDR-011**

REVISION: **A**

cng services ltd
VIRGINIA HOUSE
56 WARWICK ROAD
OLTON
SOLIHULL
B92 7HX

COPYRIGHT © 2011-2023
CNG SERVICES LTD

TEL: 0121 2478160
WEB: www.cngservices.co.uk